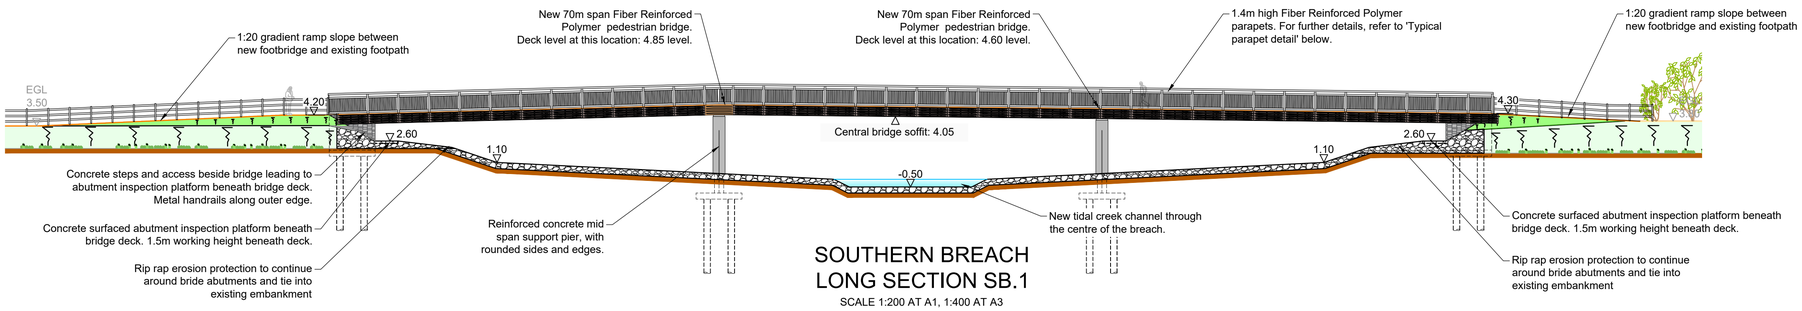

SOUTHERN BREACH LONG SECTION SB.1

SCALE 1:200 AT A1, 1:400 AT A3

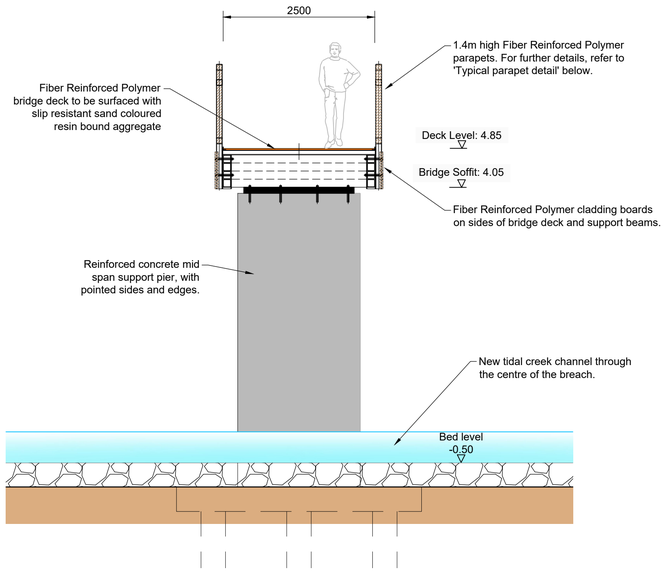

SOUTHERN BREACH CROSS SECTION SB.2

SCALE 1:50 AT A1, 1:100 AT A3

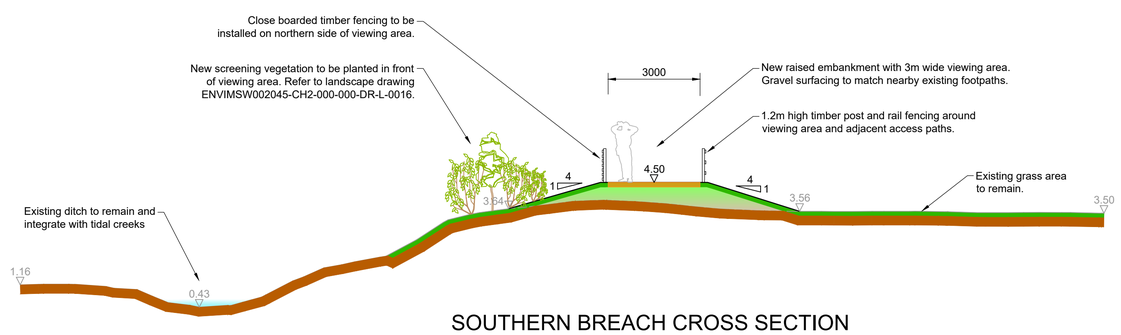

SOUTHERN BREACH CROSS SECTION SB.3

SCALE 1:100 AT A1, 1:200 AT A3

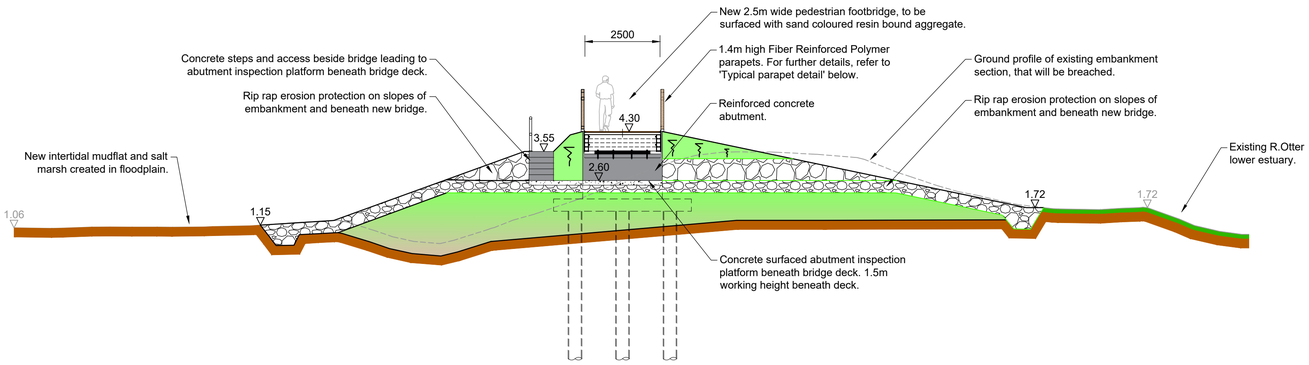

SOUTHERN BREACH CROSS SECTION SB.4

SCALE 1:100 AT A1, 1:200 AT A3

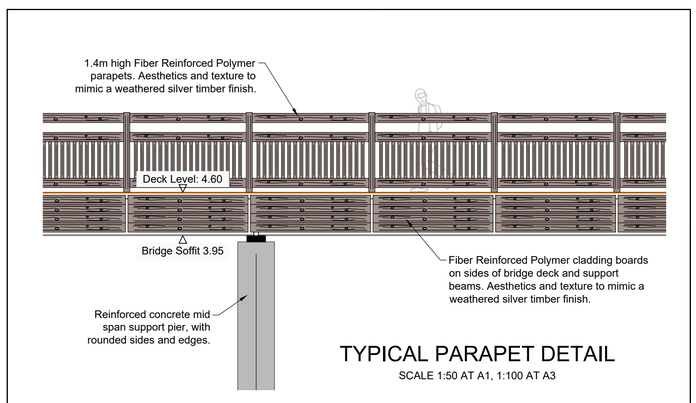

TYPICAL PARAPET DETAIL

SCALE 1:50 AT A1, 1:100 AT A3

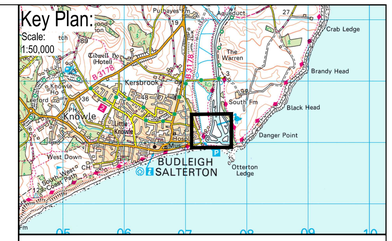

Key:

- Existing embankment
- Proposed earth embankment
- New material filled above existing ground levels
- Existing footpath
- New footpath section
- Watercourse of channel
- 42.89 Existing levels
- 42.89 Proposed levels

Notes:

1. All levels shown are to GPS datum.
2. All dimensions are in millimetres unless stated otherwise.
3. For locating section references SB.1, SB.2, SB.3 and SB.4, refer to plan drawing IMSW002045-CH2-000-400-DR-C-0006.

Statutory Undertakers Services Key:

- T — T — BT - Duct
- GS — GS — Wales & West - Low Pressure Gas
- GS — GS — Wales & West - Medium Pressure Gas
- UE — UE — UE — WPD - Low Voltage (underground)
- E-OVH — WPD - High Voltage (11kV) (overhead)
- SS — SS — SWW - Combined sewer
- W — W — SWW - Distribution

0 1000 2000 3000 4000 5000
SCALE 1:50 (A1)
SCALE 1:100 (A3)
MILLIMETRES

0 5 10
SCALE 1:100 (A1)
SCALE 1:200 (A3)
METRES

0 5 10 20
SCALE 1:200 (A1)
SCALE 1:400 (A3)
METRES

Rev	Rev. Date	Purpose of revision	Drawn	Checkd	Rev'd	Apprv'd
P01	14/09/20	FOR PLANNING SUBMISSION	TB	PA	CG	TW

JACOBS
Apature, Pynes Hill Court, Pynes Hill, Exeter, EX2 5SP
Tel: +44 (0) 1392 269800 www.jacobs.com

Client: Environment Agency

Project partners: Clinton Devon Estates; Devon County Council

Project: LOWER OTTER RESTORATION PROJECT

Drawing title: SOUTHERN BREACH SECTIONS

Drawing status: S4

Scale	AS SHOWN	DO NOT SCALE
Jacobs No.	684492	Rev P01
Client no.		

Drawing number: ENVIMSW002045-CH2-000-400-DR-C-0023

This map is reproduced from Ordnance Survey material by Halcrow on behalf of ENVIRONMENT AGENCY with the permission of the Controller of Her Majesty's Stationery Office © Crown copyright. Unauthorised reproduction infringes Crown copyright and may lead to prosecution or civil proceedings. Licence Number: 100026380

© Copyright 2020. Jacobs U.K. Limited. The concepts and information contained in this document are the property of Jacobs. Use or copying of this document in whole or in part without the written permission of Jacobs constitutes an infringement of copyright. Limitation: This drawing has been prepared on behalf of, and for the exclusive use of Jacobs' Client, and is subject to, and issued in accordance with the provisions of the contract between Jacobs and the Client. Jacobs accepts no liability or responsibility whatsoever for, or in respect of, any use of, or reliance upon, this drawing by any third party.